



Permit #S00103237-A

FilmL.A., Inc.
6255 W Sunset Blvd, 12th Floor
Hollywood, CA 90028
t: (213)977-8600 - f: (213)977-8601
www.filmla.com

Summary Information

Permit No: S00103237-A

Type of Permit: STILL

Release Date: 01/29/2016

Production Company ERIC LOCKE

Producer Mike Levy

Insured Company Name ERIC LOCKE

Director n/a n/a

Contact Phone No. 1 213-820-2401

1st AD n/a n/a

Contact Phone No. 2

Fax

Production Manager n/a n/a

Address 4000-A RIVERSIDE DRIVE
BURBANK, California 91505

FilmL.A. Coordinator Hans Groszkruger

Production Title BMW 3 SERIES

Location Manager Mike Levy

Type of Production Still Photo

Primary Phone Mobile - 310-308-1031
Secondary Phone Office - 310-823-1177

Location Assistant n/a n/a

Primary Phone Mobile - 310-308-1031
Secondary Phone

Fees

Posting 1800 \$414.00

Total Permit Fee \$881.00

Notification Charge \$155.00

Number of Locations 1

LA CITY LANE AND STREET CLOSURE FEE \$312.00



FilmL.A., Inc.
6255 W Sunset Blvd, 12th Floor
Hollywood, CA 90028
t: (213)977-8600 - f: (213)977-8601
www.filmla.com

Summary Information**Location****Location 1 of 1****Page 1 of 2**

Permit Number S00103237-A
Production Company ERIC LOCKE
Insured Company ERIC LOCKE
Production Title BMW 3 SERIES

Location Manager Mike Levy
Primary Phone Mobile - 310-308-1031
Secondary Phone Office - 310-823-1177

Location Address Hill between 101 and Cesar Chavez, Los Angeles, CA 90012

Location Type Road

Film Dates 1/31/2016 - 1/31/2016 17:00 - 06:00 1 day

Open or Closed to the Public Open

Generic Conditions Community Survey Required
Must Maintain 5' Clearance on Sidewalks/Walkways
Must maintain local/emergency access
No cast or crew parking on area streets
Number of uniformed officers listed on the permit is a minimum requirement. Permittee remains responsible for deploying a sufficient number of uniformed officers to provide traffic and crowd control to ensure the safety of the film crew and the public.
Traffic control must be done in accordance w/MUTCD
Traffic Officers Required
Uniformed officers shall have a copy of the film permit in their possession and are required to confirm that all traffic control signage devices are in place.

Please see attached document Hill (closure) btwn Ord - Temple - Eric Locke.pdf

Equipment on Location	Type	Quantity	Personnel on Location	Type	Quantity
	Cast/Crew vehicles	5		Crew	15
	Cube Trucks	1		Off-Duty/Retired LAPD Officer(s)	2
	Motor Homes	1		Spot Check	1
	Picture vehicles	1			
	Trailers	2			
	Vans	1			

Filming Activities Equipment on sidewalk, in curb lane & across street; Exterior establishing shots; Intermittent pedestrian control; Intermittent traffic control - 2 minutes standard; Wetdown; static still shots of picture car in road;

Jurisdiction **Political:** Los Angeles City - Council District 14
Police: Los Angeles Police Department
Fire: Los Angeles City

Approvals LOS ANGELES CITY POLICE DEPARTMENT
LOS ANGELES CITY DEPARTMENT OF PUBLIC WORKS-COMMISSIONER
LOS ANGELES CITY DEPARTMENT OF TRANSPORTATION - CLOSURES
Mark Buck
Kevin James
Erica Wade

Coordinator Note RIDER "A" RELEASES LOCATION. NO RIDER FEE

Parking **Base Camp**
Location Type : Filming Location

Parking Notes
PRIVATE PARKING LOT AT LOCATION

Crew Parking
Location Type : Filming Location

Posting "No Parking" signs B/S HILL BETWEEN 101 FREEWAY AND CESEAR CHAVEZ
S/S N HILL PLACE FROM HILL STREET WEST 600 FEET

Approximate Footage 1501 - 1800

Log Number 125695



FilmL.A., Inc.
6255 W Sunset Blvd, 12th Floor
Hollywood, CA 90028
t: (213)977-8600 - f: (213)977-8601
www.filmla.com

Summary Information**Location****Location 1 of 1****Page 2 of 2**

Permit Number S00103237-A
Production Company ERIC LOCKE
Insured Company ERIC LOCKE
Production Title BMW 3 SERIES

Location Manager Mike Levy
Primary Phone Mobile - 310-308-1031
Secondary Phone Office - 310-823-1177

Date(s) 1/31/2016 to 1/31/2016**Time(s)** 18:00 to 06:00**Lane / Full Closure** SOUTH BOUND DIRECTIONAL HILL STREET BETWEEN TEMPLE AND ORD**Approximate Footage** 0 - 300**Date(s)** 1/31/2016 to 2/1/2016**Time(s)** 17:00 to 06:00



NOT
FOR
PERMIT



HANS GROSZKRUGER



ALL TRAFFIC CONTROL
WILL BE INSTALLED AND
MEET OR EXCEED THE
MUTCD AND WATCH
MINIMUM REQUIREMENTS

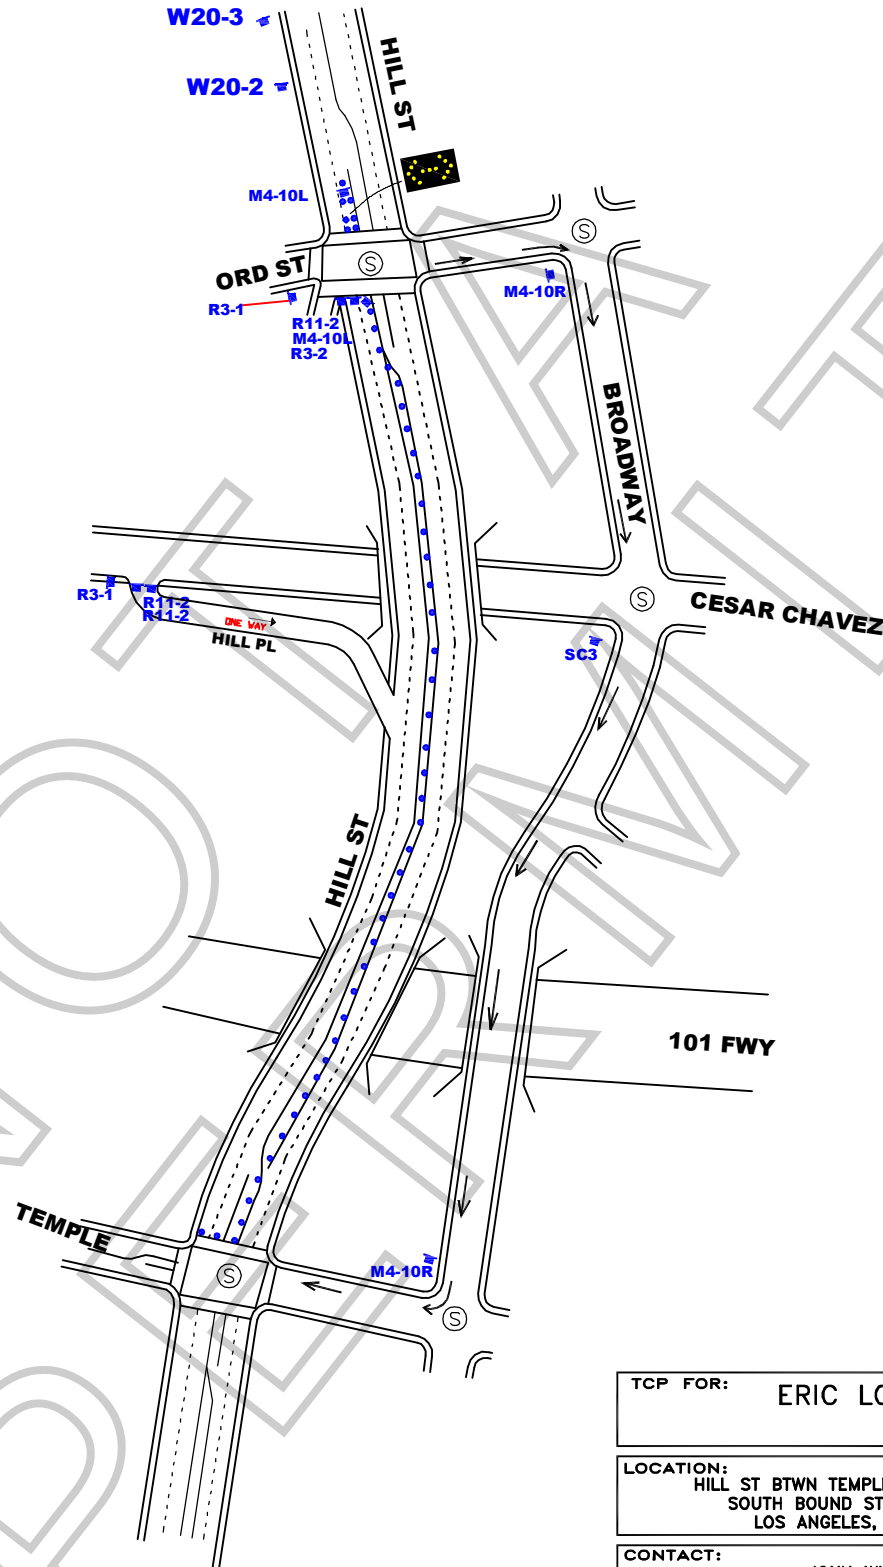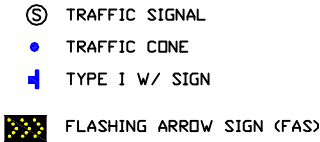

WORK ZONE TRAFFIC CONTROL PLAN GENERAL NOTES


1. DATE/TIME: 1-31-16 FROM 17:00 HOURS TO 06:00 HOURS.
2. ALL SIGNING, STRIPING, AND TRAFFIC CONTROL DEVICES SHALL CONFORM TO THE (CURRENT) STATE OF CALIFORNIA DEPARTMENT OF TRANSPORTATION (CALTRANS) STANDARD PLANS AND STANDARD SPECIFICATIONS, CALIFORNIA MUTCD, AND ANY ADDENDUMS THERETO, AND AS SHOWN ON THESE PLANS, SYMBOLS AND ABBREVIATIONS USED ARE SHOWN ON CALTRANS STANDARD PLANS.
3. THERE WILL BE NO INTERFERENCE WITH TRAFFIC SIGNALS OR CROSSWALKS.
4. CONES WILL BE 28" MINIMUM HEIGHT AND HAVE REFLECTORIZED SLEEVES FOR NIGHT WORK.
5. POLICE WILL DIRECT TRAFFIC IF NECESSARY.

TCP FOR:	ERIC LOCKE
----------	------------

LOCATION:
HILL ST BTWN TEMPLE ST AND ORD ST
SOUTH BOUND STREET CLOSURE
LOS ANGELES, CALIFORNIA

CONTACT: JOHN WHEELER
PH# 818-347-9929

JCL TRAFFIC SERVICES
2334 E. 8TH ST.
LOS ANGELES, CA 90021
Ph: (213) 622-9775
Fax: (213) 622-9790
C31-CA Lic # 805357

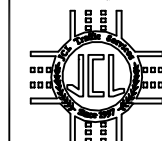

DATE	REVISIONS
------	-----------

TCP DRAFTER:
MARIO MENJIVAR

SCALE: N.T.S.

SHEET: 1 / 1

DRAWING: